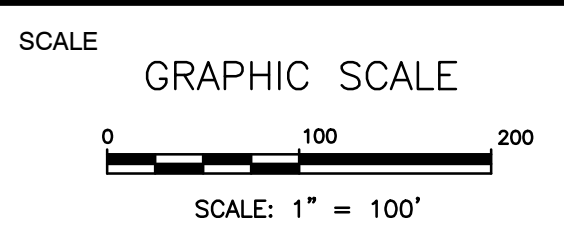


PRELIMINARY AND FINAL SITE PLAN
FOR
CARRIER CLINIC ADOLESCENT PATIENT UNIT
252 COUNTY ROAD 601
BLOCK 2001, LOT 2 & BLOCK 1001, LOT 14.02
TOWNSHIP OF MONTGOMERY SOMERSET COUNTY NEW JERSEY

SEAL

[illegible]

DRAWN BY	JR
APPROVED BY	MI
CHECKED BY	CFS/MI
DATE	01/26/2024
TITLE	

EXISTING
AERIAL

PROJECT NO. 50164256

EX-01

SOURCE: New Jersey 2020 High Resolution Orthophotography, NAD83 (2011) NJ State Plane Feet, MrSID MG3

PRELIMINARY AND FINAL SITE PLAN
FOR
CARRIER CLINIC ADOLESCENT PATIENT UNIT
252 COUNTY ROAD 601
BLOCK 2001, LOT 2 & BLOCK 1001, LOT 14.02
TOWNSHIP OF MONTGOMERY SOMERSET COUNTY NEW JERSEY

SEAL

SCALE

GRAPHIC SCALE



0 50 100

SCALE: 1" = 50'

[illegible]

No.	DATE	BY	Description
REVISIONS			
	DRAWN BY	JR	
	APPROVED BY	MI	
	CHECKED BY	CFS/MI	
	DATE	01/26/2024	

TITLE


PROPOSED
AERIAL

PROJECT NO. 50164256


EX-02

SOURCE: New Jersey 2020 High Resolution Orthophotography, NAD83 (2011) NJ State Plane Feet, MrSID MG3

Area	Stalls	HC Stalls	Total Stalls
Map A	113	0	113
Map B	27	0	27
Map C	0	5	5
Map D	110	6	116
Map E	36	3	39
Map F	0	5	5
Map G	27	0	27
Map H	152	0	152
Map I	139	5	144
Map J	34	2	36
Total	638	26	664

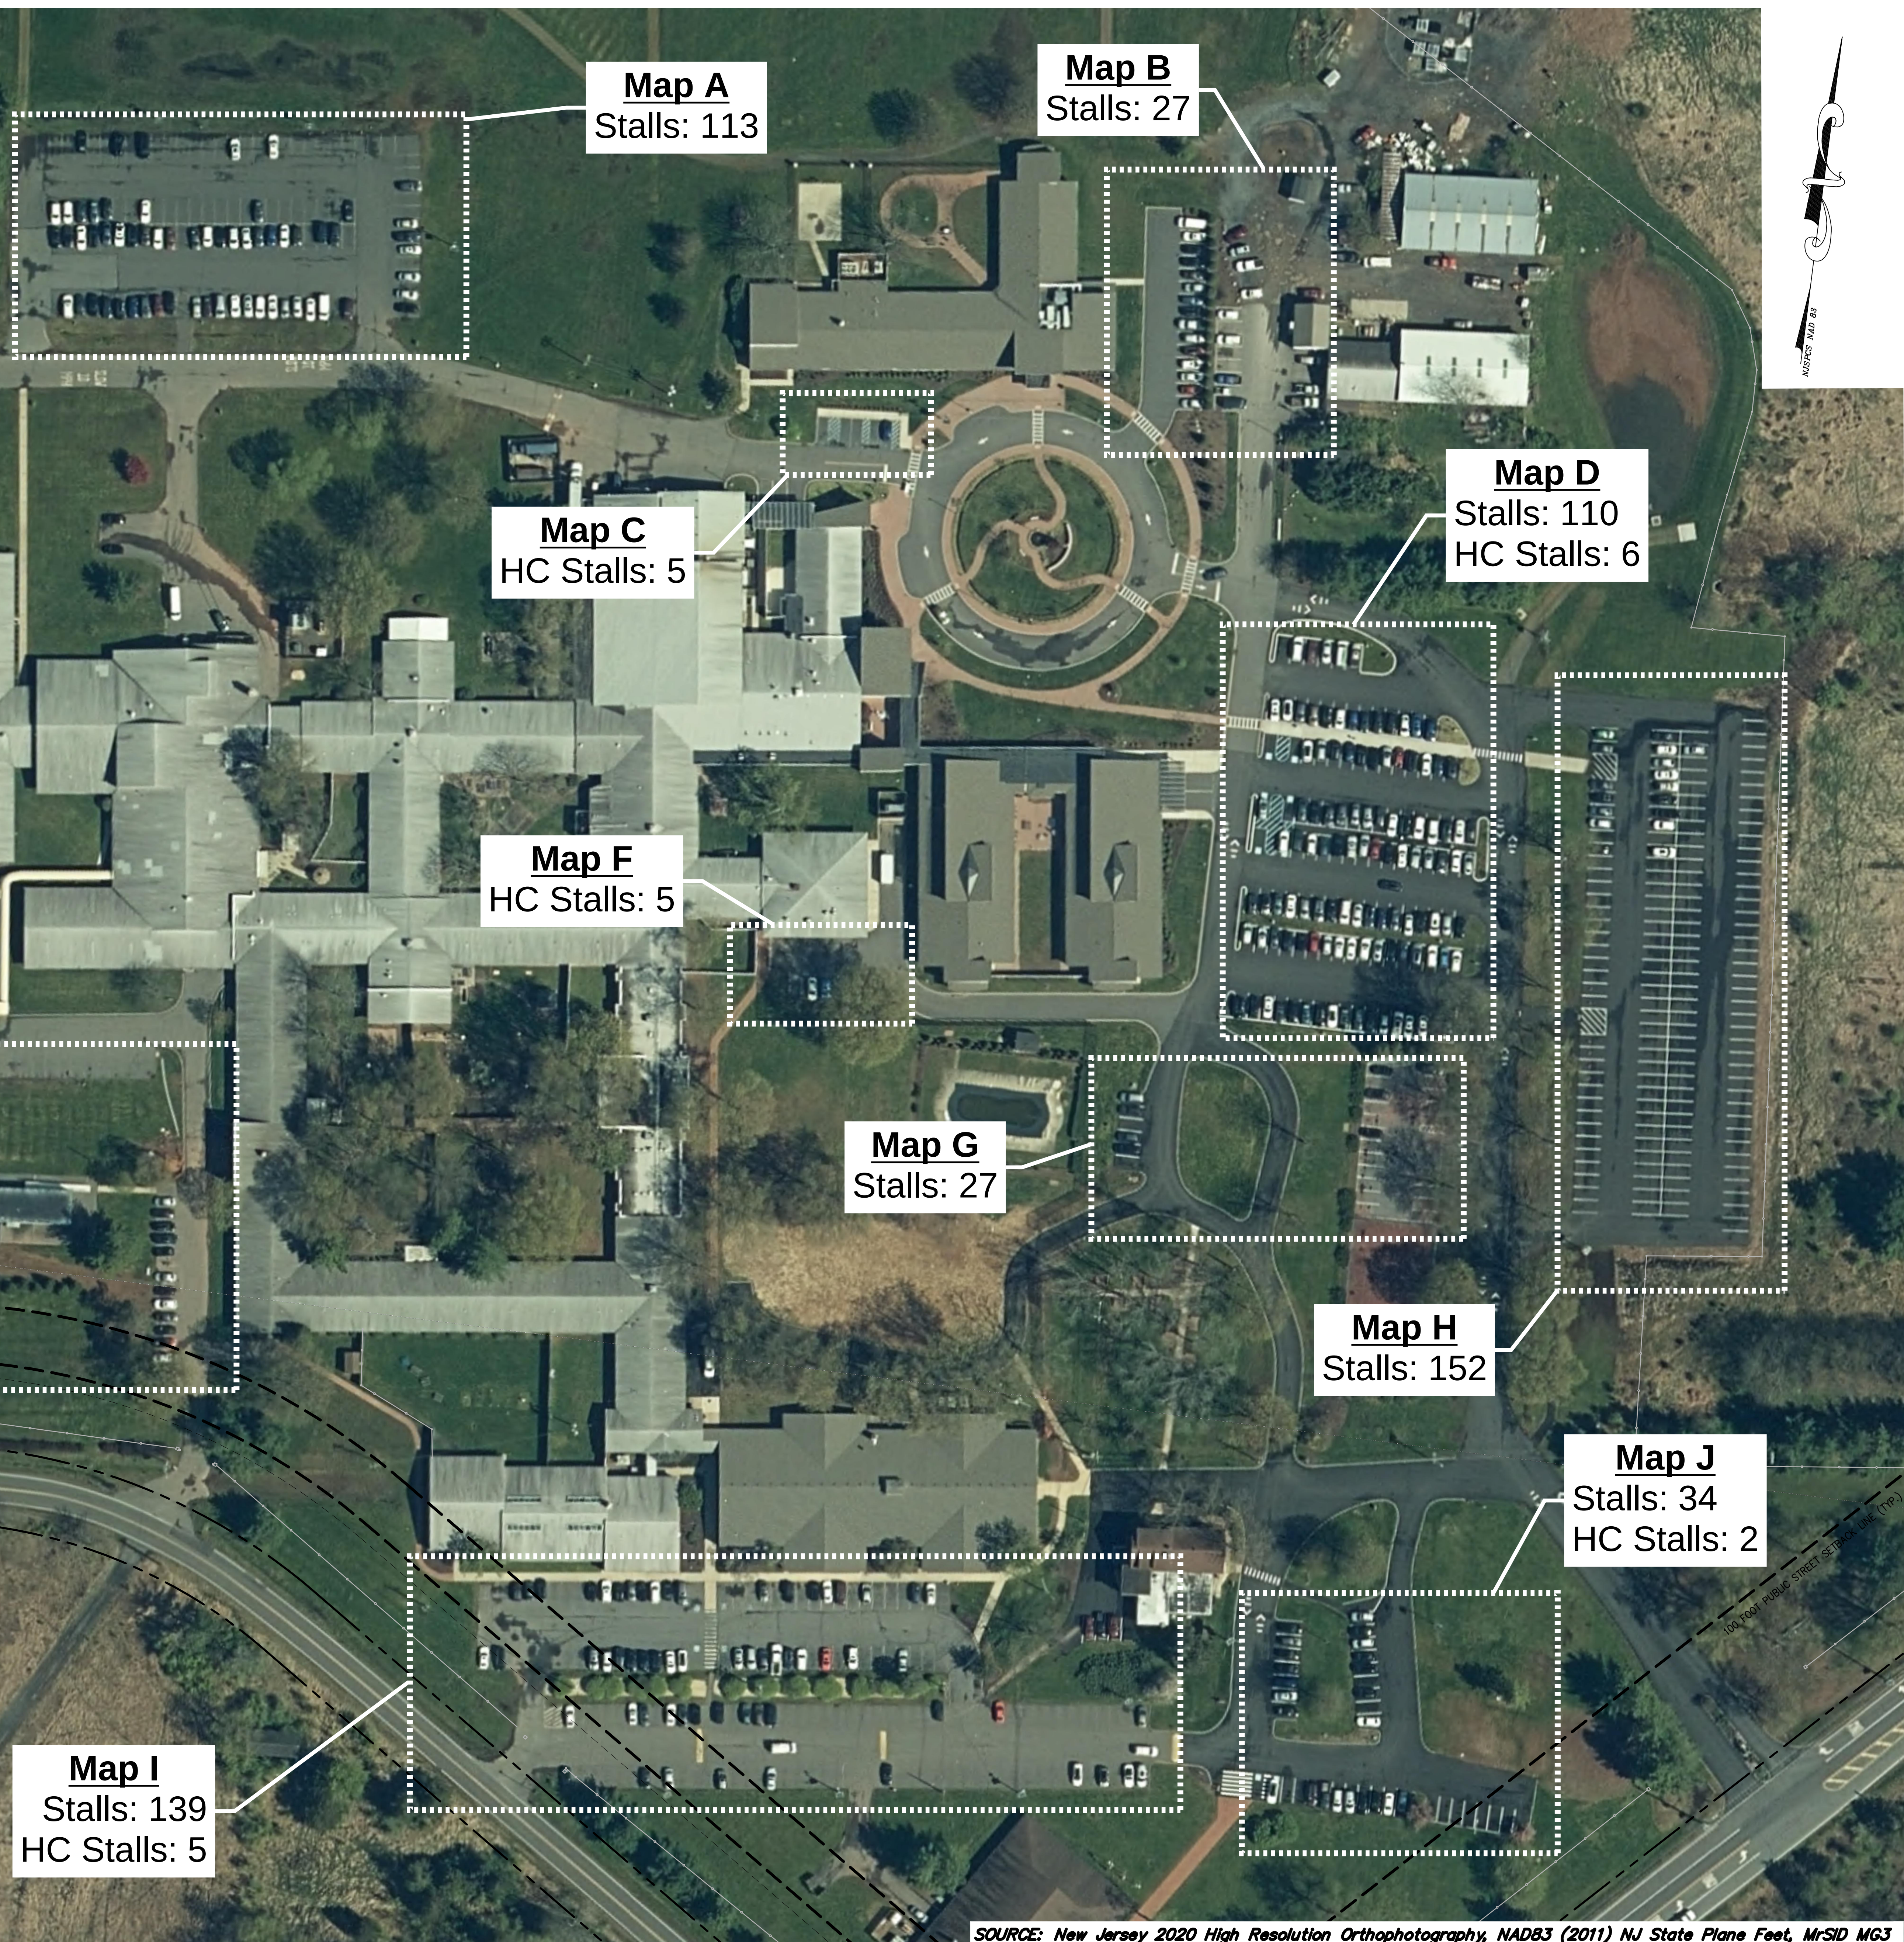


PRELIMINARY AND FINAL SITE PLAN
FOR
CARRIER CLINIC ADOLESCENT PATIENT UNIT
252 COUNTY ROAD 601
BLOCK 2001, LOT 2 & BLOCK 1001, LOT 14.02
TOWNSHIP OF MONTGOMERY SOMERSET COUNTY NEW JERSEY

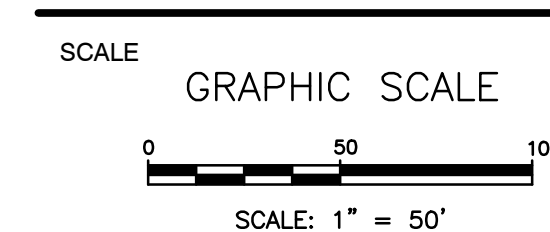

No.	DATE	BY	Description
REVISIONS			
DRAWN BY		JR	
APPROVED BY		MI	
CHECKED BY		CFS/MI	
DATE		01/26/2024	
TITLE			

PROJECT NO. 50164256

SOURCE: New Jersey 2020 High Resolution Orthophotography, NAD83 (2011) NJ State Plane Feet, MrSID MG3

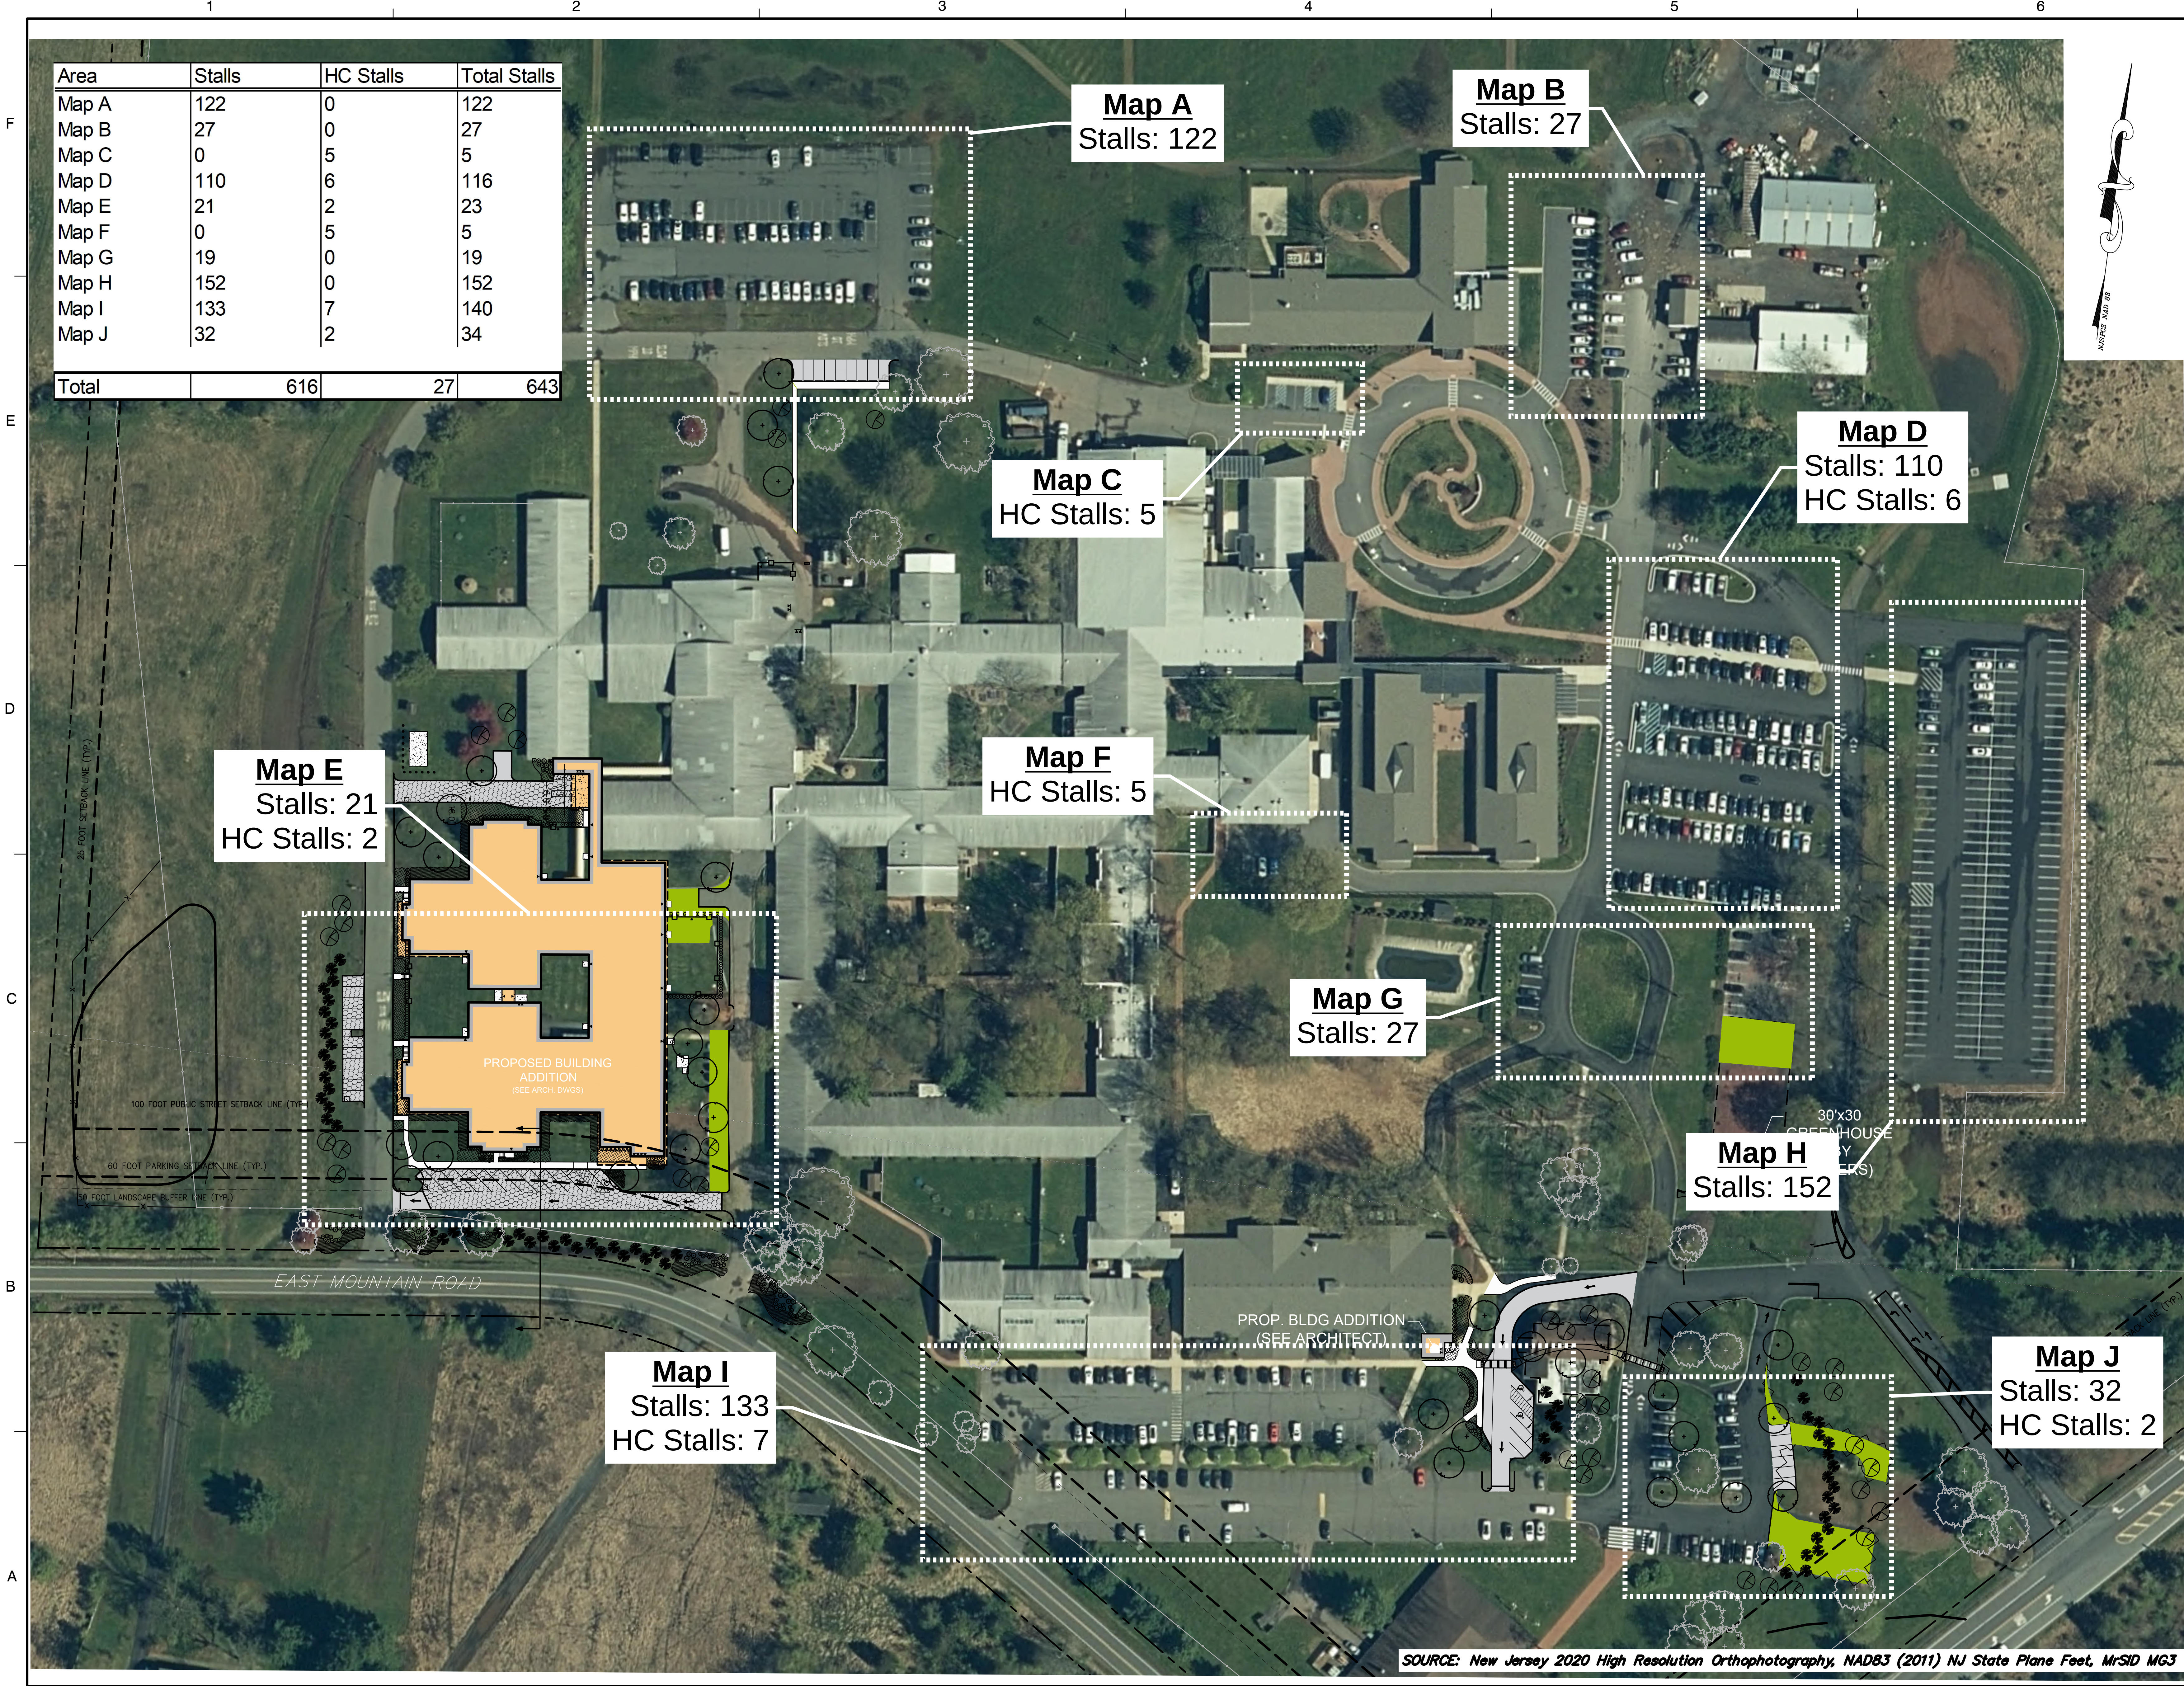

Area	Stalls	HC Stalls	Total Stalls
Map A	122	0	122
Map B	27	0	27
Map C	0	5	5
Map D	110	6	116
Map E	21	2	23
Map F	0	5	5
Map G	19	0	19
Map H	152	0	152
Map I	133	7	140
Map J	32	2	34
Total	616	27	643



Dewberry Engineers Inc.
600 PARSONS ROAD
SUITE 301
PARSONS, NJ 07054
973.738.9400 Phone
973.739.9710 Fax
Certificate of Authorization #243A28047600

PRELIMINARY AND FINAL SITE PLAN
FOR
CARRIER CLINIC ADOLESCENT PATIENT UNIT

252 COUNTY ROAD 601
BLOCK 2001, LOT 2 & BLOCK 1001, LOT 14.02
TOWNSHIP OF MONTGOMERY SOMERSET COUNTY NEW JERSEY

SEAL

SCALE

GRAPHIC SCALE

050100

SCALE: 1" = 50'

No.	DATE	BY	Description
REVISIONS			
DRAWN BY JR			
APPROVED BY MI			
CHECKED BY CFS/MI			
DATE 01/26/2024			
TITLE			
PROPOSED PARKING			
PROJECT NO. 50164256			
EX-04			

SOURCE: New Jersey 2020 High Resolution Orthophotography, NAD83 (2011) NJ State Plane Feet, MrSID MG3

PRELIMINARY AND FINAL SITE PLAN
FOR
CARRIER CLINIC ADOLESCENT PATIENT UNIT
252 COUNTY ROAD 601
BLOCK 2001, LOT 2 & BLOCK 1001, LOT 14.02
TOWNSHIP OF MONTGOMERY SOMERSET COUNTY NEW JERSEY

SEAL

SCALE

GRAPHIC SCALE



0 50 100

SCALE: 1" = 50'

[illegible]

DRAWN BY	JR
APPROVED BY	MI
CHECKED BY	CFS/MI
DATE	01/26/2024
TITLE	

SITE FENCING

PROJECT NO. 50164256

EX-05

SOURCE: New Jersey 2020 High Resolution Orthophotography, NAD83 (2011) NJ State Plane Feet, MrSID MG3

[illegible]

No.	DATE	BY	Description
REVISIONS			
DRAWN BY		JR	
APPROVED BY		MI	
CHECKED BY		CFS/MI	
DATE		01/26/2024	
TITLE			

SITE FENCING IMAGES

PROJECT NO. 50164256

EX-05B



IMAGE LOCATION A

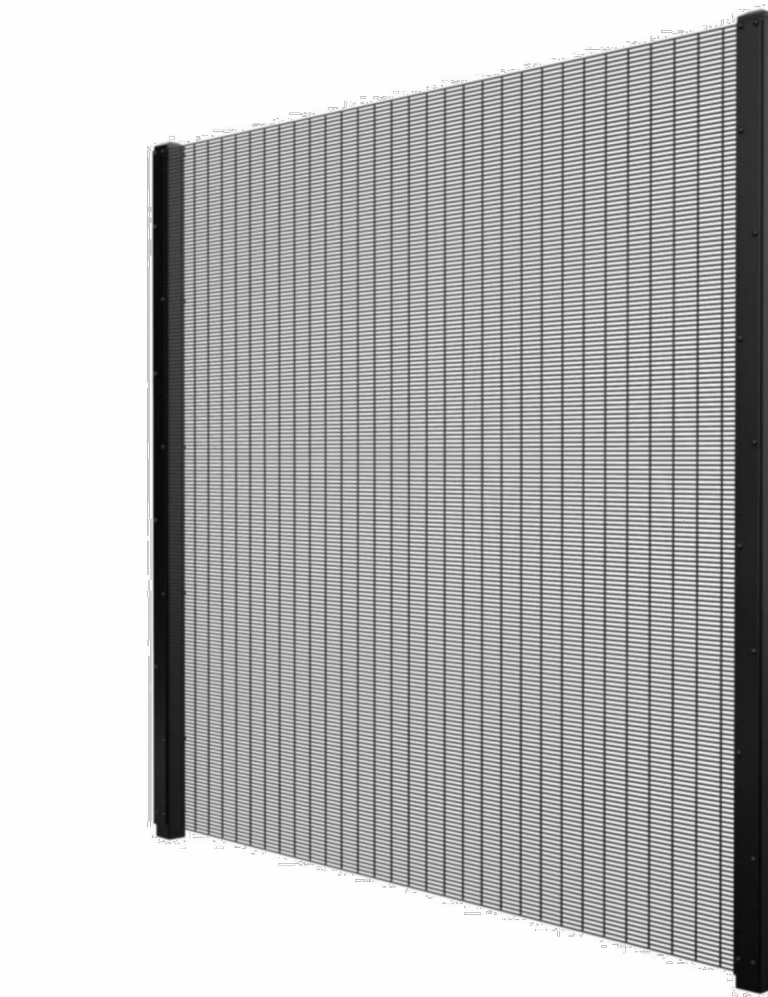
 


IMAGE LOCATION B

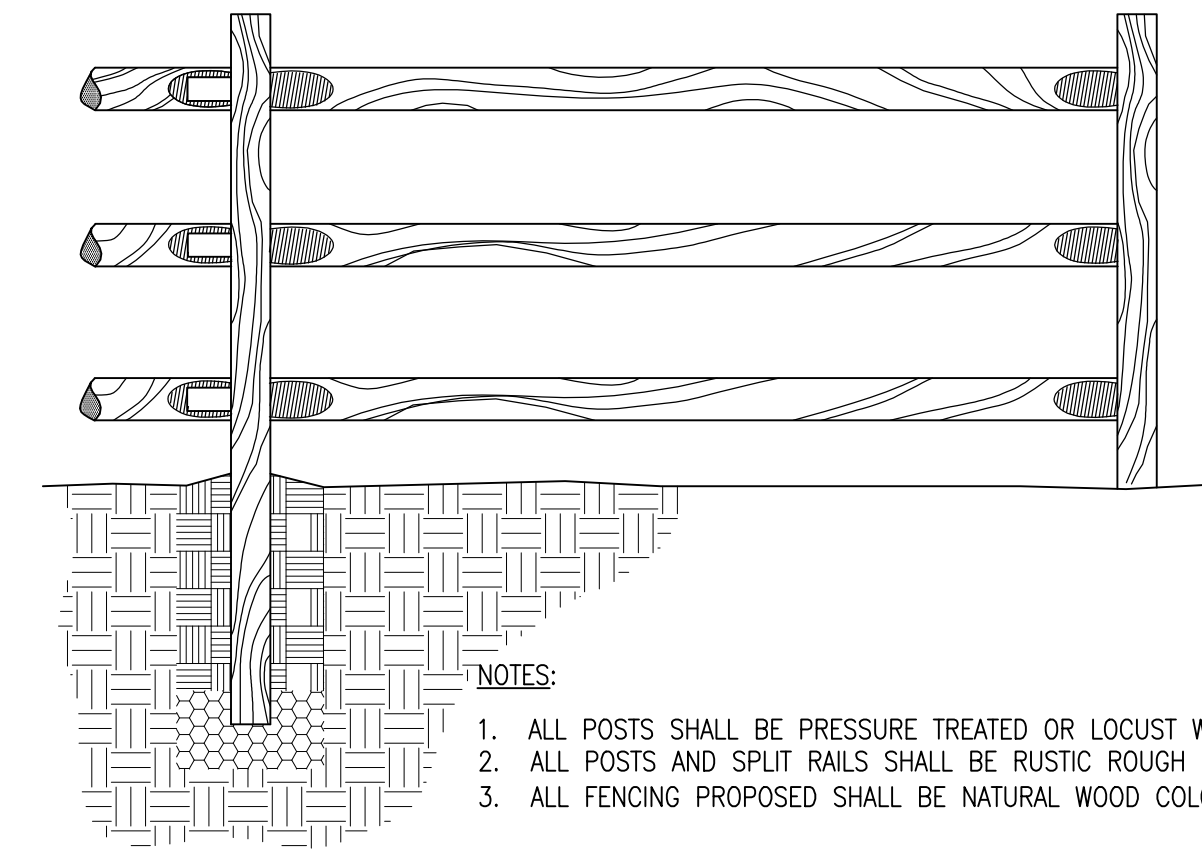


IMAGE LOCATION C



IMAGE LOCATION D



IMAGE LOCATION E



IMAGE LOCATION F