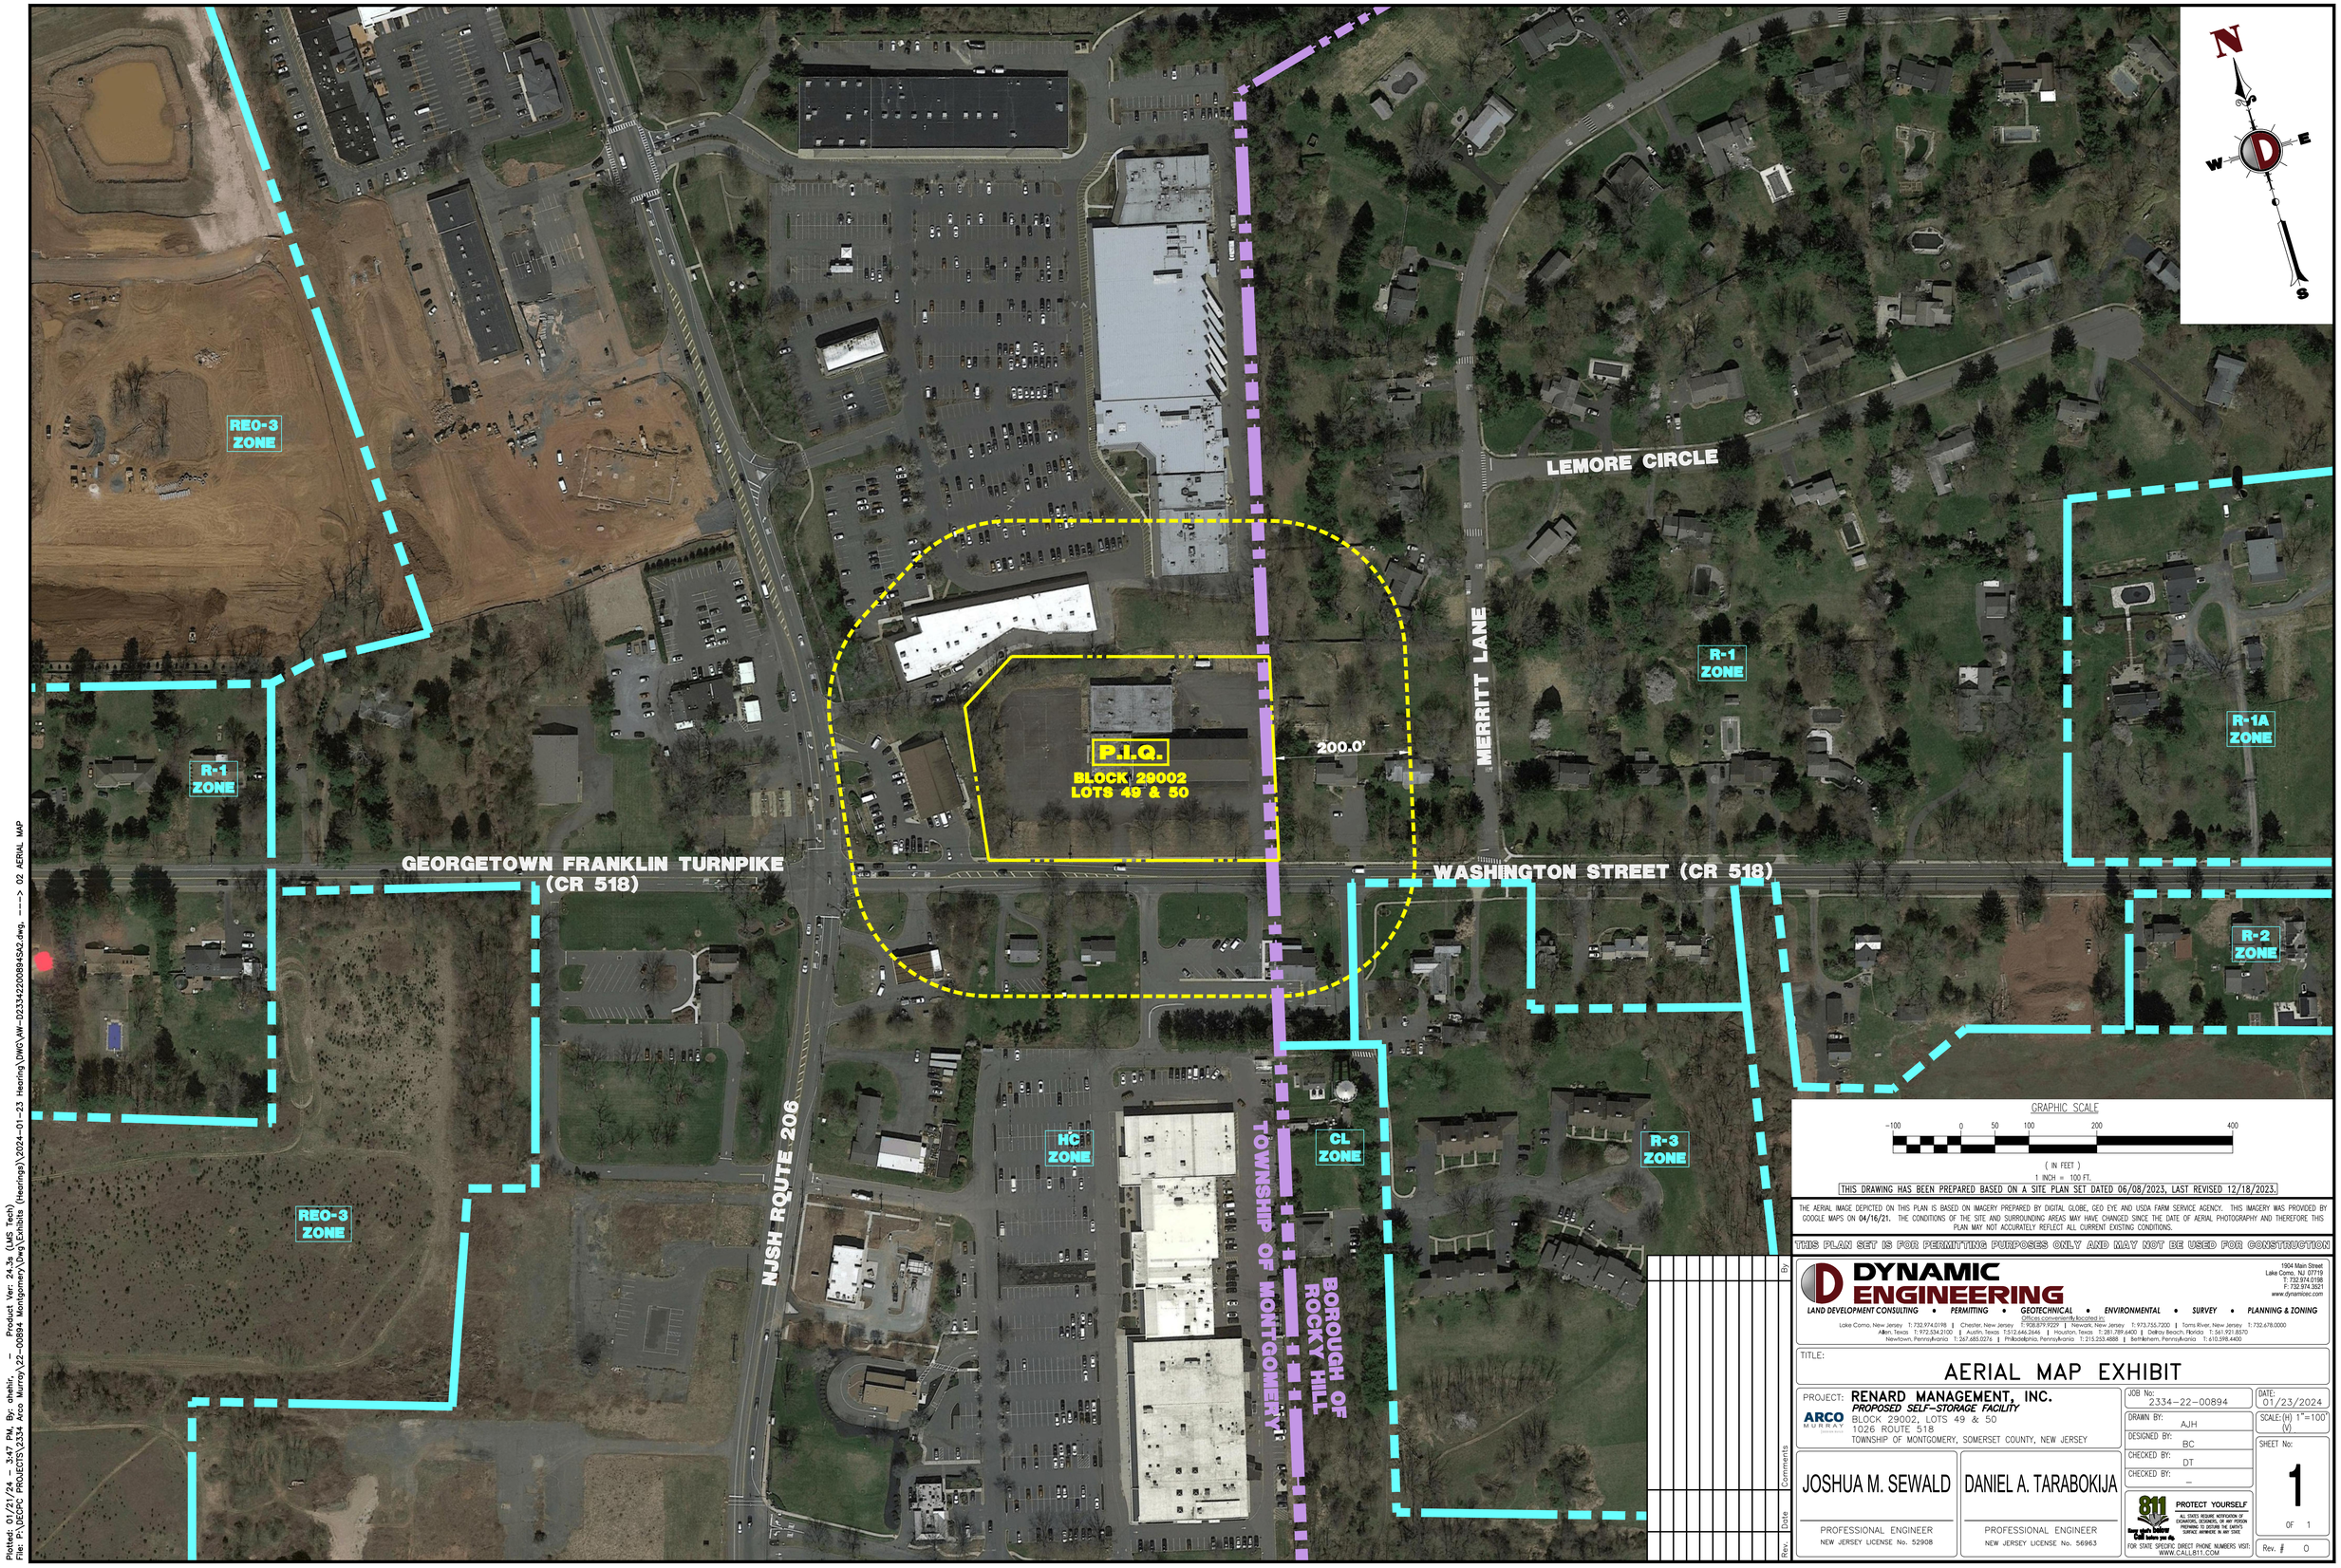

GRAPHIC SCALE

−100 0 50 100 200 400

(IN FEET)

1 INCH = 100 FT.

THIS DRAWING HAS BEEN PREPARED BASED ON A SITE PLAN SET DATED 06/08/2023, LAST REVISED 12/18/2023.

THE AERIAL IMAGE DEPICTED ON THIS PLAN IS BASED ON IMAGERY PREPARED BY DIGITAL GLOBE, GEO EYE AND USDA FARM SERVICE AGENCY. THIS IMAGERY WAS PROVIDED BY GOOGLE MAPS ON 04/16/21. THE CONDITIONS OF THE SITE AND SURROUNDING AREAS MAY HAVE CHANGED SINCE THE DATE OF AERIAL PHOTOGRAPHY AND THEREFORE THIS PLAN MAY NOT ACCURATELY REFLECT ALL CURRENT EXISTING CONDITIONS.

THIS PLAN SET IS FOR PERMITTING PURPOSES ONLY AND MAY NOT BE USED FOR CONSTRUCTION

Rev.	Date	Comments	By

DYNAMIC ENGINEERING

LAND DEVELOPMENT CONSULTING • PERMITTING • GEOTECHNICAL • ENVIRONMENTAL • SURVEY • PLANNING & ZONING

Offices conveniently located in:

Lake Como, New Jersey T: 732.974.0198 | Chester, New Jersey T: 908.879.9229 | Newark, New Jersey T: 973.755.7200 | Toms River, New Jersey T: 732.678.0000
Allen, Texas T: 972.534.3100 | Austin, Texas T:512.646.2646 | Houston, Texas T: 281.789.6400 | Delray Beach, Florida T: 561.921.8570
Newtown, Pennsylvania T: 267.685.0276 | Philadelphia, Pennsylvania T: 215.253.4888 | Bethlehem, Pennsylvania T: 610.598.4400

1904 Main Street
Lake Como, NJ 07719
T: 732.974.0198
F: 732.974.3521
www.dynamicec.com

TITLE:

AERIAL MAP EXHIBIT

PROJECT: **RENARD MANAGEMENT, INC.**
PROPOSED SELF-STORAGE FACILITY
ARCO MURRAY
BLOCK 29002, LOTS 49 & 50
1026 ROUTE 518
TOWNSHIP OF MONTGOMERY, SOMERSET COUNTY, NEW JERSEY

JOB No:	2334-22-00894
DRAWN BY:	AJH
DESIGNED BY:	BC
CHECKED BY:	DT
CHECKED BY:	_
DATE:	01/23/2024
SCALE: (H) 1"=100' (V)	
SHEET No:	1 OF 1
Rev. #	0

JOSHUA M. SEWALD
PROFESSIONAL ENGINEER
NEW JERSEY LICENSE No. 52908

DANIEL A. TARABOKIJA
PROFESSIONAL ENGINEER
NEW JERSEY LICENSE No. 56963

811 PROTECT YOURSELF
ALL STATES REQUIRE NOTIFICATION OF EXCAVATORS, ELSEWHERE, TO ANY PERSON PREPARING TO DISTURB THE EARTH'S SURFACE ANYWHERE IN THE STATE
Know what's below. Call before you dig.
FOR STATE SPECIFIC DIRECT PHONE NUMBERS VISIT: WWW.CALL811.COM

COPYRIGHT © 2024 – DYNAMIC ENGINEERING CONSULTANTS, PC – ALL RIGHTS RESERVED

Plotted: 01/21/24 – 3:47 PM, By: ahehir, – Product Ver: 24.3s (LMS Tech)
File: P:\DECPC PROJECTS\2334 Arco Murray\22-00894 Montgomery\Dwg\Exhibits (Hearings)\2024-01-23 Hearing\DWG\AM-D2334220089452.dwg, ---> 02 AERIAL MAP