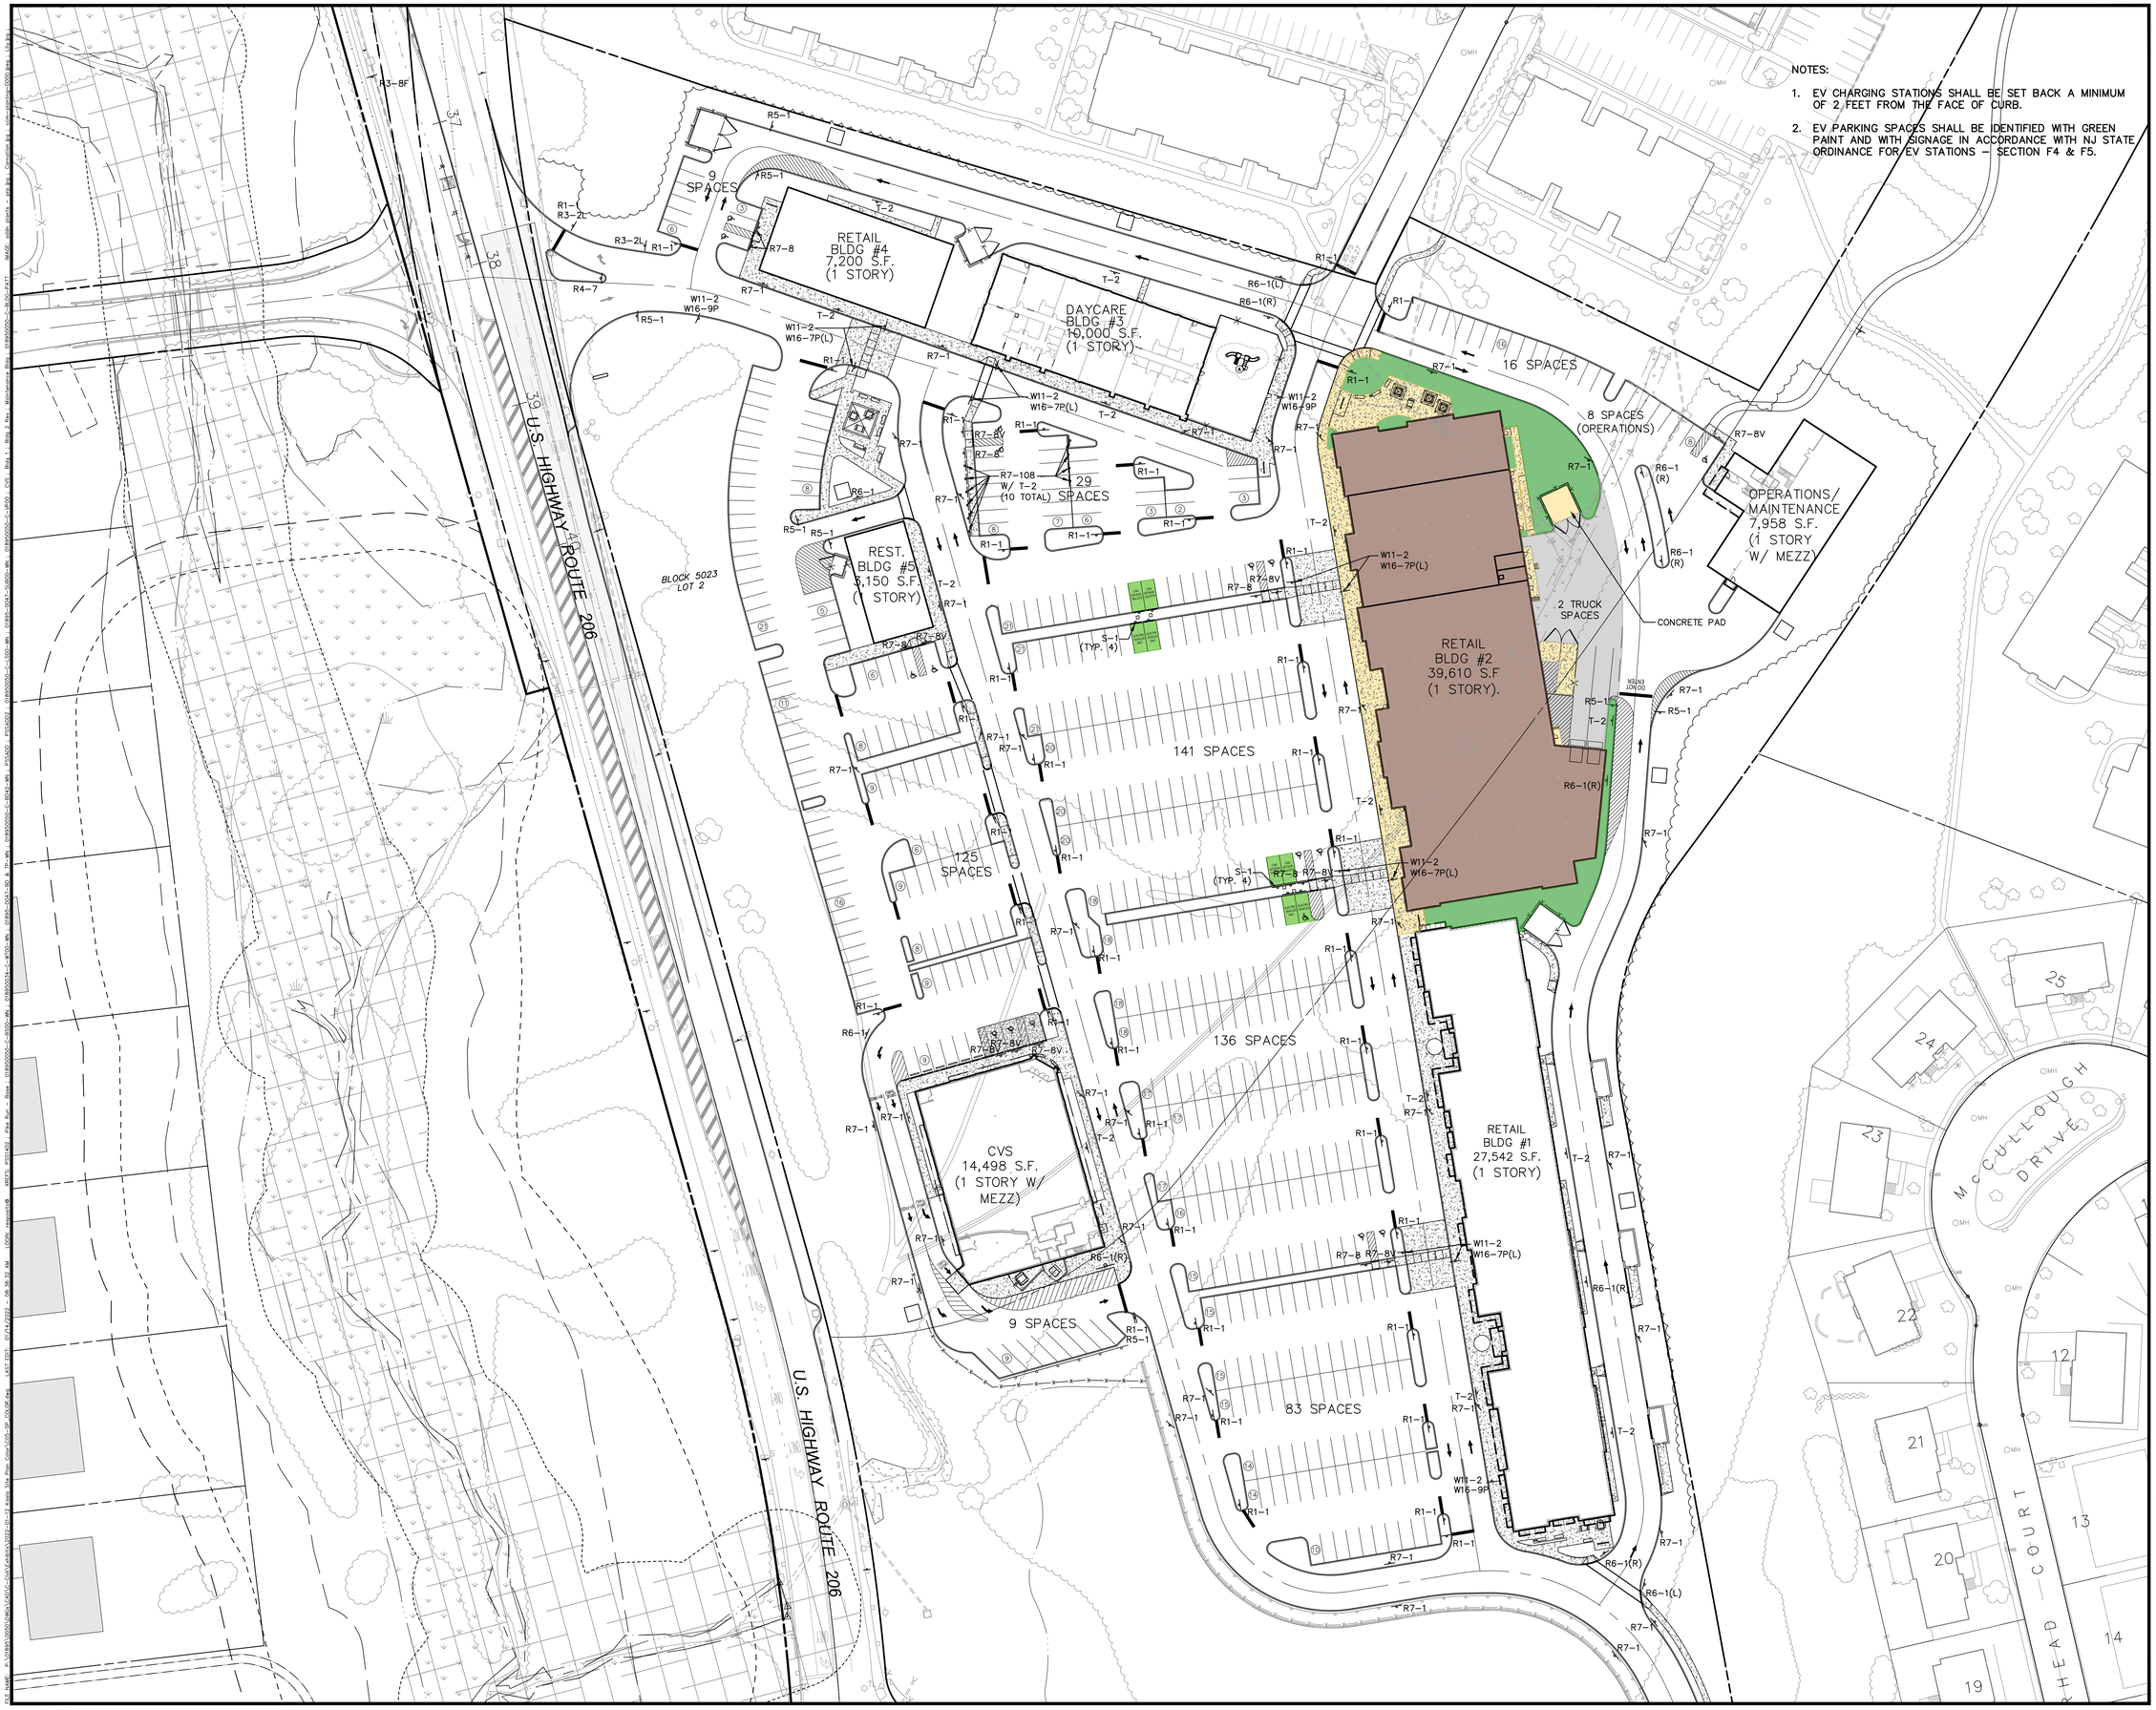

REV. / ISSUE	DATE	BY	CHK	DESCRIPTION

CONSULTANT

KEY PLAN

ORIENTATION / SCALE

NORTH

GRAPHIC SCALE

40 0 20 40 80

(IN FEET)
1 inch = 40 ft.

PAULUS, SOKOLOWSKI AND SARTOR, LLC

67B MOUNTAIN BLVD EXT.
P.O. BOX 4039
WARREN, NEW JERSEY 07059
PHONE: (732) 560-9700

CERTIFICATE OF AUTHORIZATION NO. 24GA28032700

ALL DIMENSIONS MUST BE VERIFIED BY THE CONTRACTOR, NOTIFY PAULUS, SOKOLOWSKI AND SARTOR, LLC OF ANY CONFLICTS, ERRORS, AMBIGUITIES OR DISCREPANCIES IN THE CONTRACT DRAWINGS OR SPECIFICATIONS BEFORE PROCEEDING WITH CONSTRUCTION.

ALL DIMENSIONS SHALL BE AS NOTED ON WORKS OR NUMBERS ON THE CONTRACT DRAWINGS. DO NOT SCALE THE DRAWINGS TO DETERMINE DIMENSIONS.

THESE CONTRACT DRAWINGS CONTAIN DATA INTENDED SPECIFICALLY FOR THE NOTED PROJECT AND CLIENT. THEY ARE NOT INTENDED FOR USE ON EXTENSIONS OF THIS PROJECT OR FOR REUSE ON ANY OTHER PROJECT.

THE COPYING AND/OR MODIFICATION OF THIS DOCUMENT OR ANY PORTION THEREOF WITHOUT THE WRITTEN PERMISSION OF PAULUS, SOKOLOWSKI AND SARTOR, LLC IS PROHIBITED.

UNLESS THESE DRAWINGS ARE SPECIFICALLY DESIGNATED AS "CONSTRUCTION ISSUE", THESE DRAWINGS SHALL NOT BE USED FOR CONSTRUCTION OR IMPROVEMENTS DEPICTED THEREON. CONTRACTORS SHALL NOTIFY THE DESIGN ENGINEER TO OBTAIN CONSTRUCTION DOCUMENTS.

COPYRIGHT 2022 PAULUS, SOKOLOWSKI AND SARTOR, LLC – ALL RIGHTS RESERVED.

PATRICIA A. RUSKAN, P.E.
PROFESSIONAL ENGINEER
N.J. LIC. NO. 42016

SIGNATURE DATE

CLIENT

Country Club Meadows, LLC

PROJECT

BELLE MEAD PUD AREA 2 PIKE RUN PLAZA

BLOCK 5023, LOT 2.01
(FORMERLY BLOCK 5016, LOTS 1 & 3
BLOCK 5023, LOTS 2 & 3)
TOWNSHIP OF MONTGOMERY, SOMERSET COUNTY, NEW JERSEY

SHEET TITLE

SITE PLAN

JOB NO.:	01895-0050
DATE:	01/13/2022
DRAWN:	GY
CHECK:	PAR
SCALE:	1"=40'

BINDING ORDER:
SHEET OF
SHEET NO.

EXH-1